TYPICAL WINDOW JAMB - FLANGED WINDOW WITH BAND
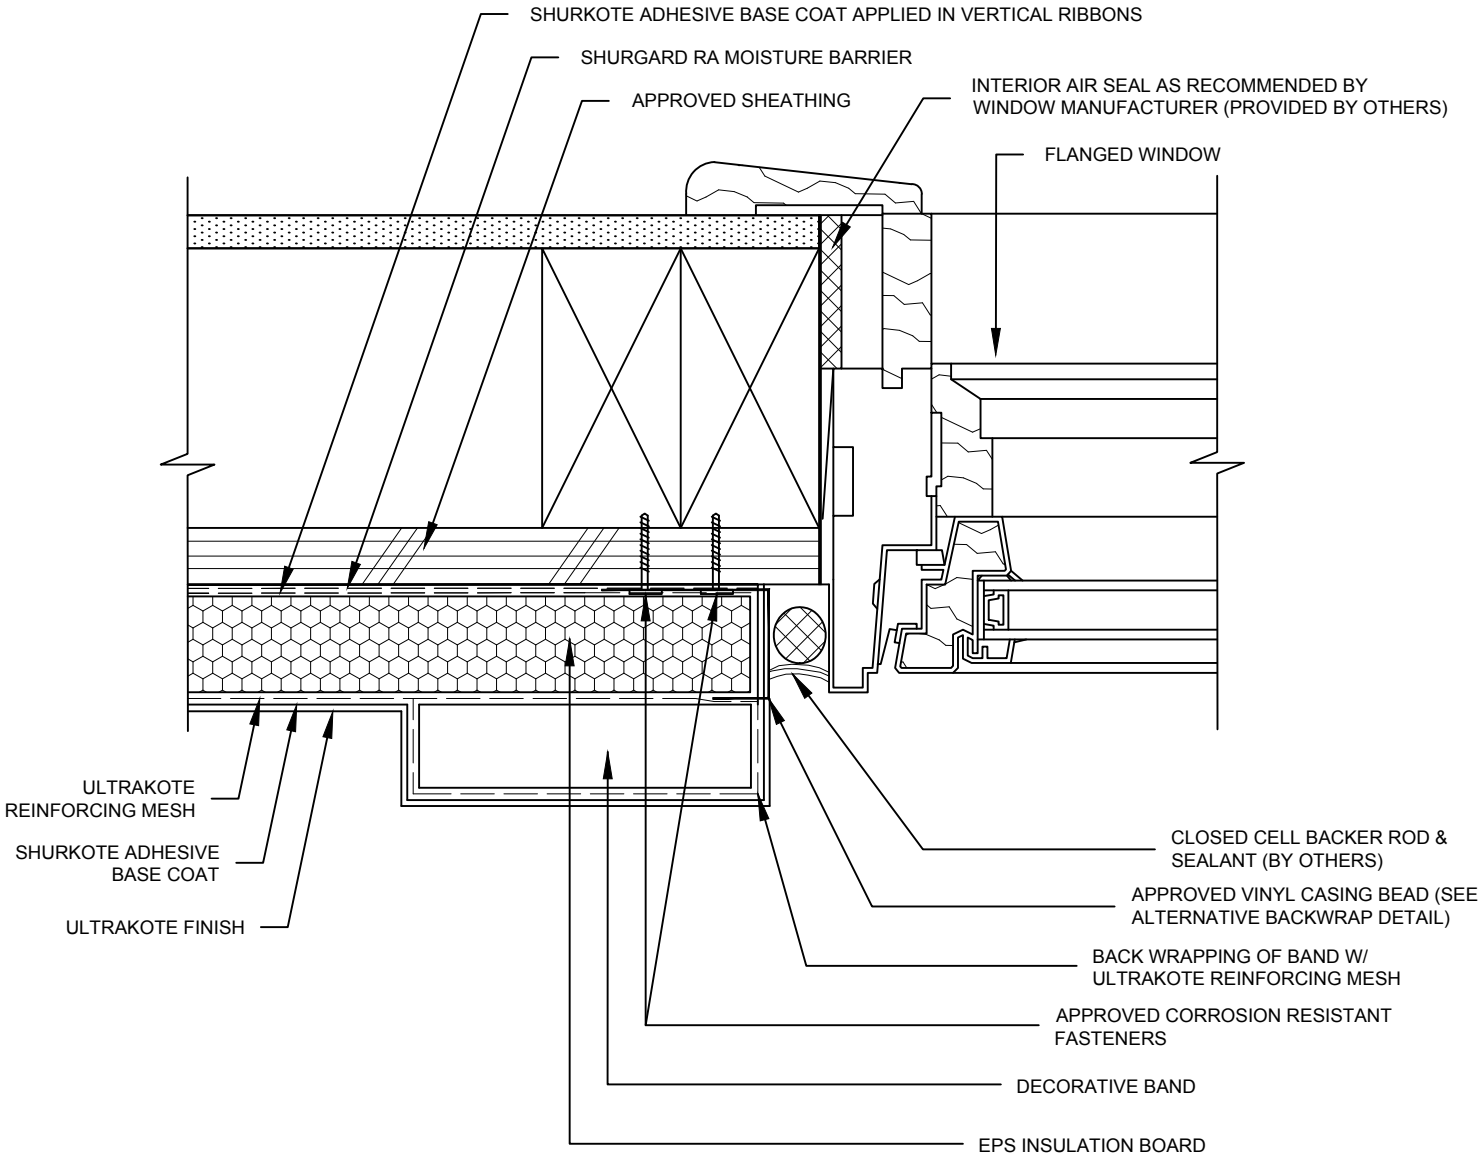
WM-RA 5.8